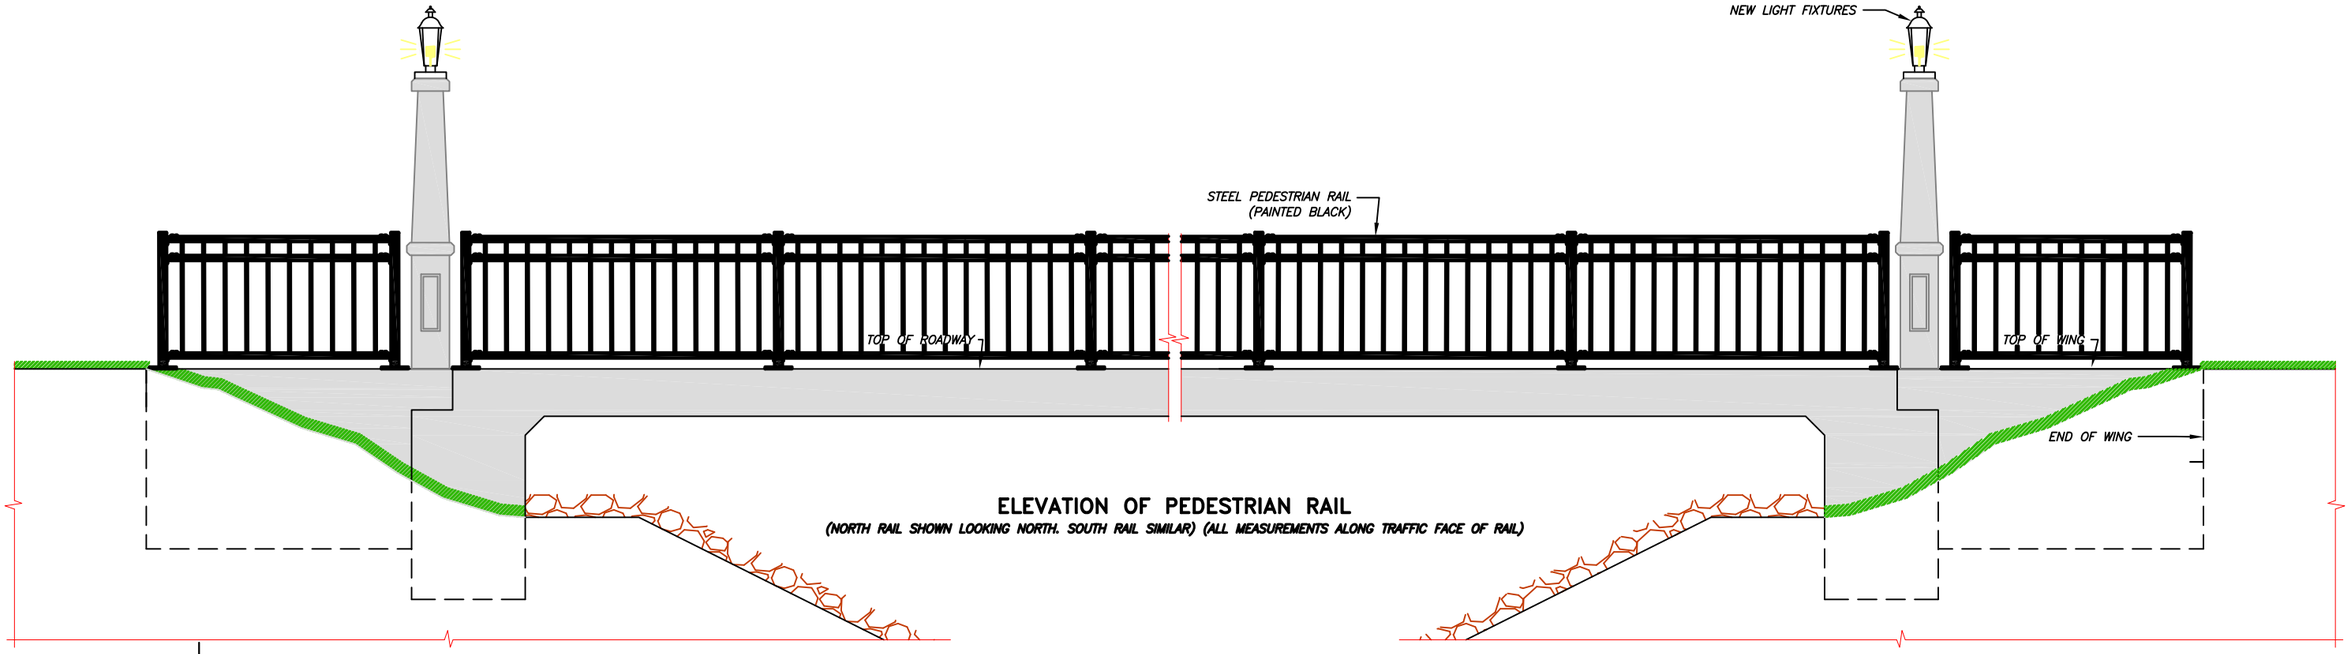

ELEVATION OF PEDESTRIAN RAIL

(NORTH RAIL SHOWN LOOKING NORTH. SOUTH RAIL SIMILAR) (ALL MEASUREMENTS ALONG TRAFFIC FACE OF RAIL)

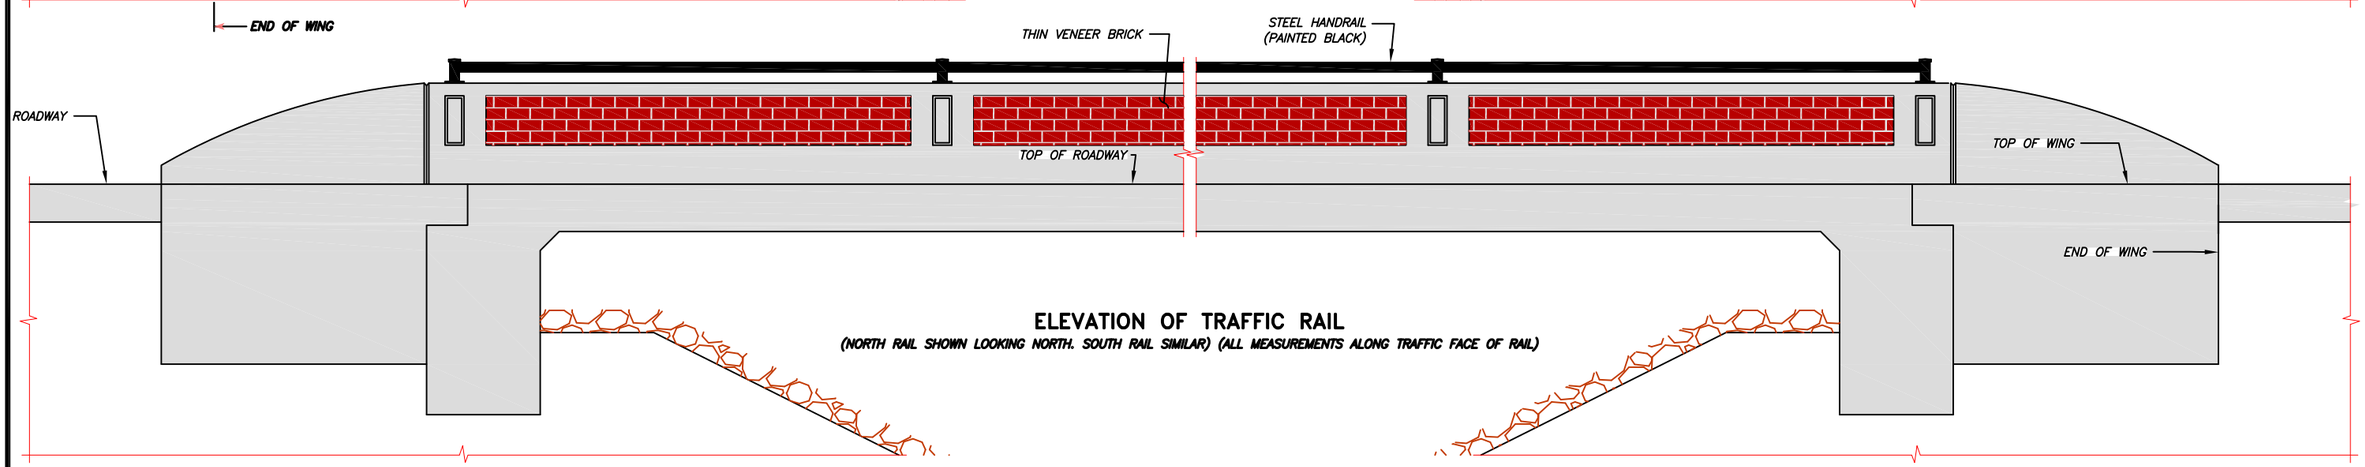

ELEVATION OF TRAFFIC RAIL

(NORTH RAIL SHOWN LOOKING NORTH. SOUTH RAIL SIMILAR) (ALL MEASUREMENTS ALONG TRAFFIC FACE OF RAIL)

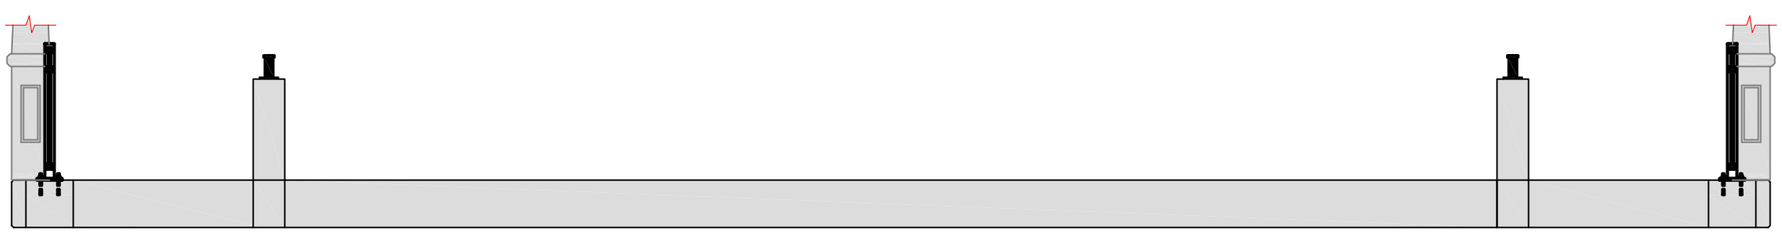

TYPICAL SECTION

(LOOKING EAST)

140'-0 x 32'-0 CONTINUOUS CONCRETE SLAB BRIDGE WITH 2 - 6'-5 SIDEWALKS

INTEGRAL ABUTMENTS
42'-6 END SPANS

SINGLE ROW ENCASED PIERS
55'-0 INTERIOR SPAN

TRAFFIC RAIL DETAILS

STATION 2+95.00

15° SKEW, RT. AHEAD

WOODBURY COUNTY,

IOWA